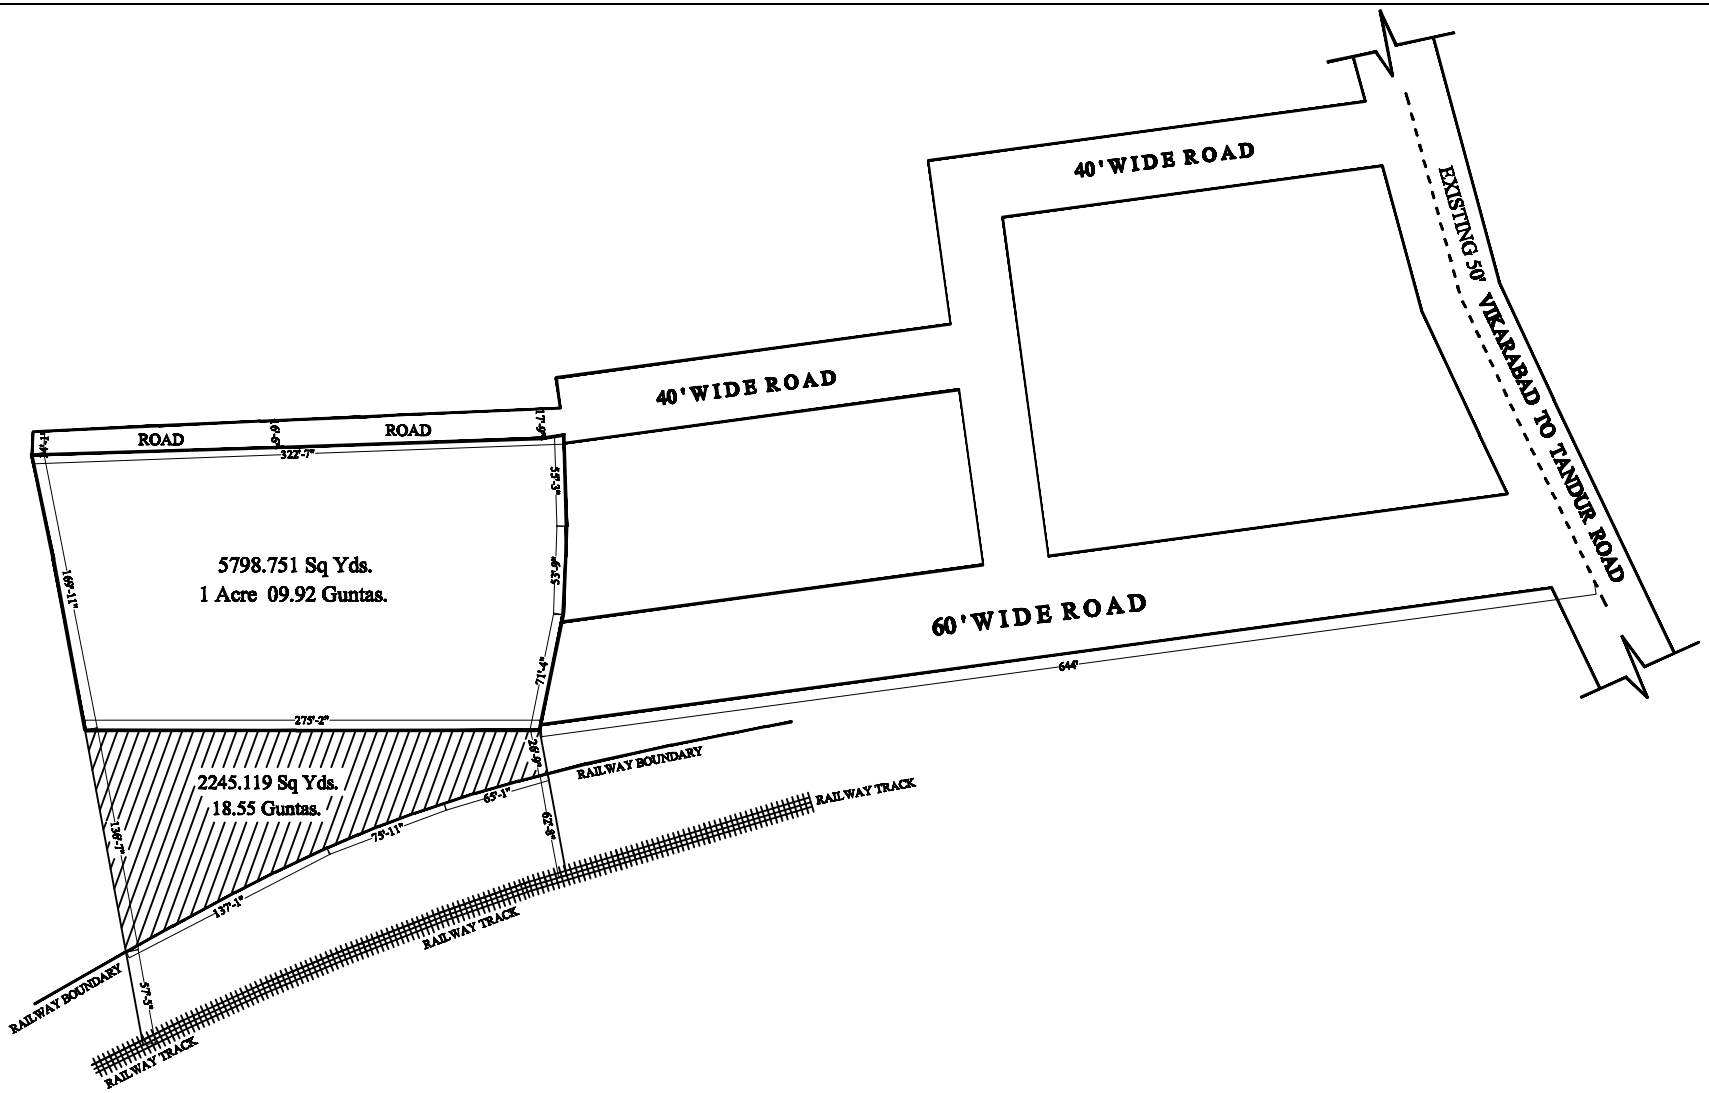

Note:

All Dimensions are in Feets.

Orientation:

W
S N
E

Legends:

BOUNDARY

ROAD

RAILWAY BOUNDARY

RAILWAY TRACK

Area :

Square Meters : 4848.495

Square Yards : 5798.751

1 Acre 09.92 Guntas.

Client:

M/s.MODI PROPERTIES

Location:

Sy No : _____

VIKARABAD.

Drawing Title:

AREA SURVEY

Surveyed by:

S R LAND SURVEYORS

Surveyed By : SRLMS	Date Survey : 24-07-2020
Processed By : SRLMS	Date Processed : 24-07-2020
Checked By : SRLMS	Rev. 0
Approved By : SRLMS	Sheet
Survey No/NO.	Drawing No. SRLMS/2020/