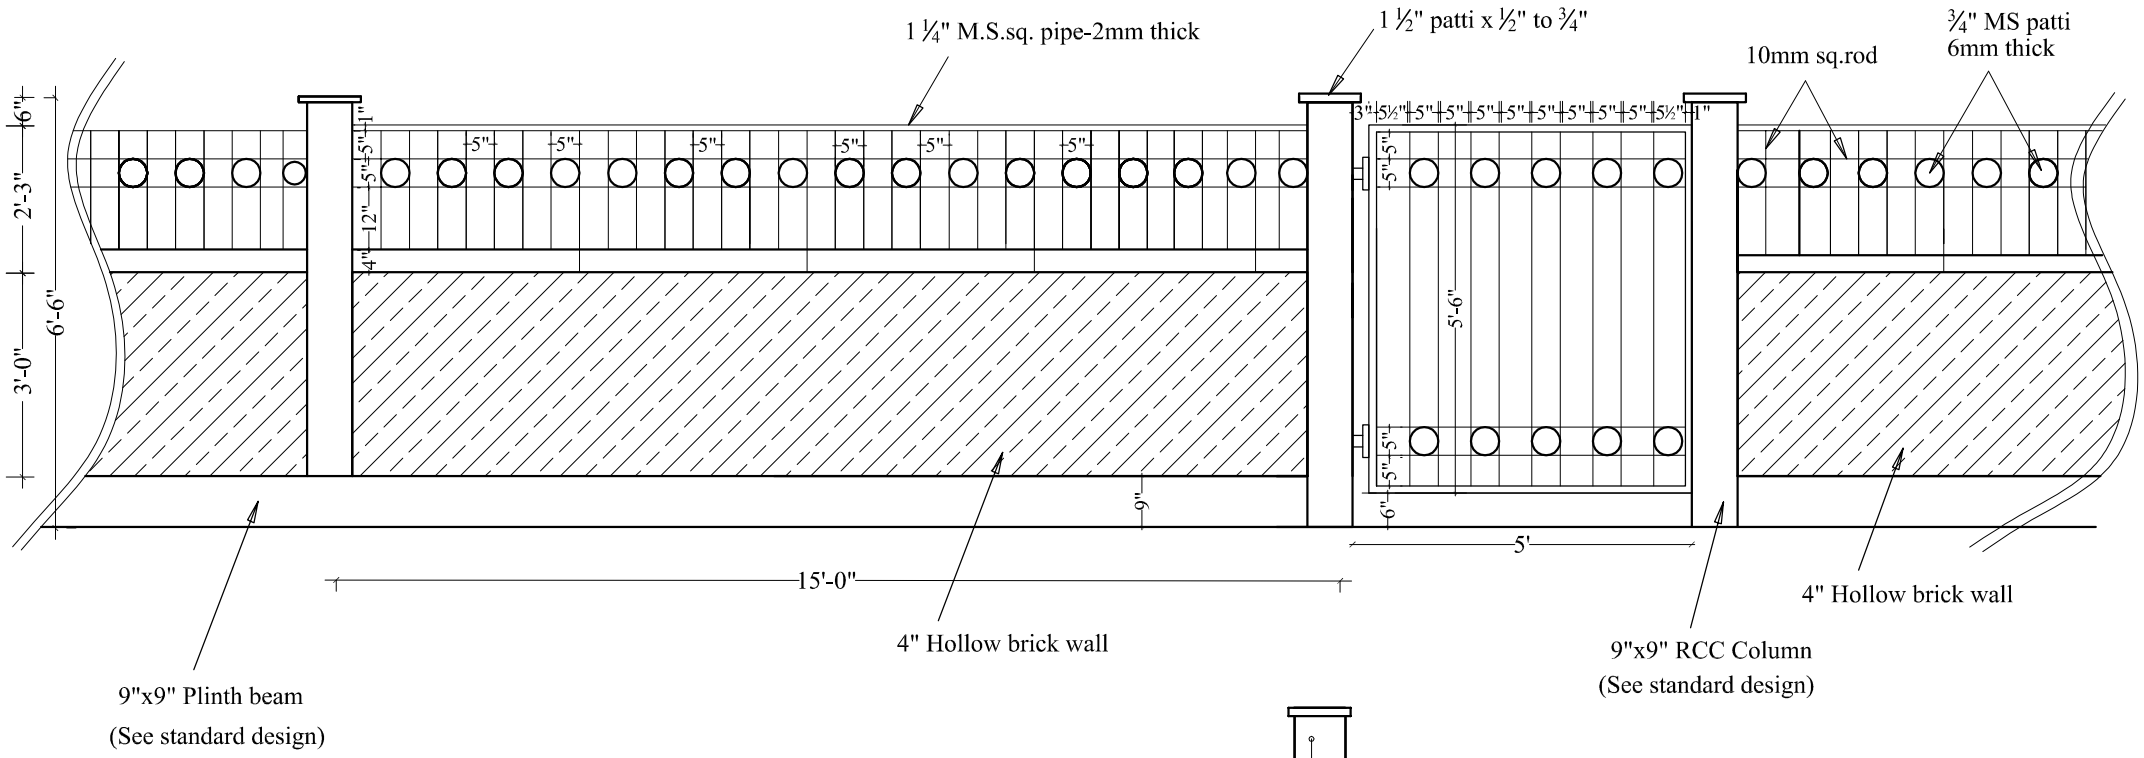

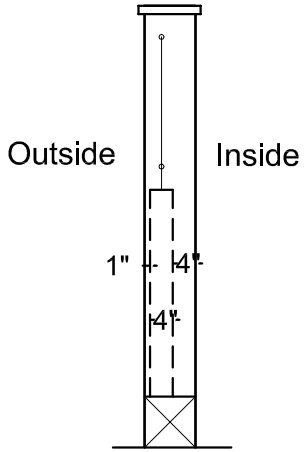

SECTION

Description	Direction	Owners & Developers :	Date :	23.12.19	Promoted by
STANDARD TOT - LOT COMPOUND WALL PLAN	N	Modi Properties Pvt. Ltd.	Prepared By :		Modi Properties &
FIG.NO.74		Project Name & Phase :	Approved By :	Soham Modi	Investments Pvt. Ltd.
		NA	Scale :	N.T.S	Phone:+91-40-66335551