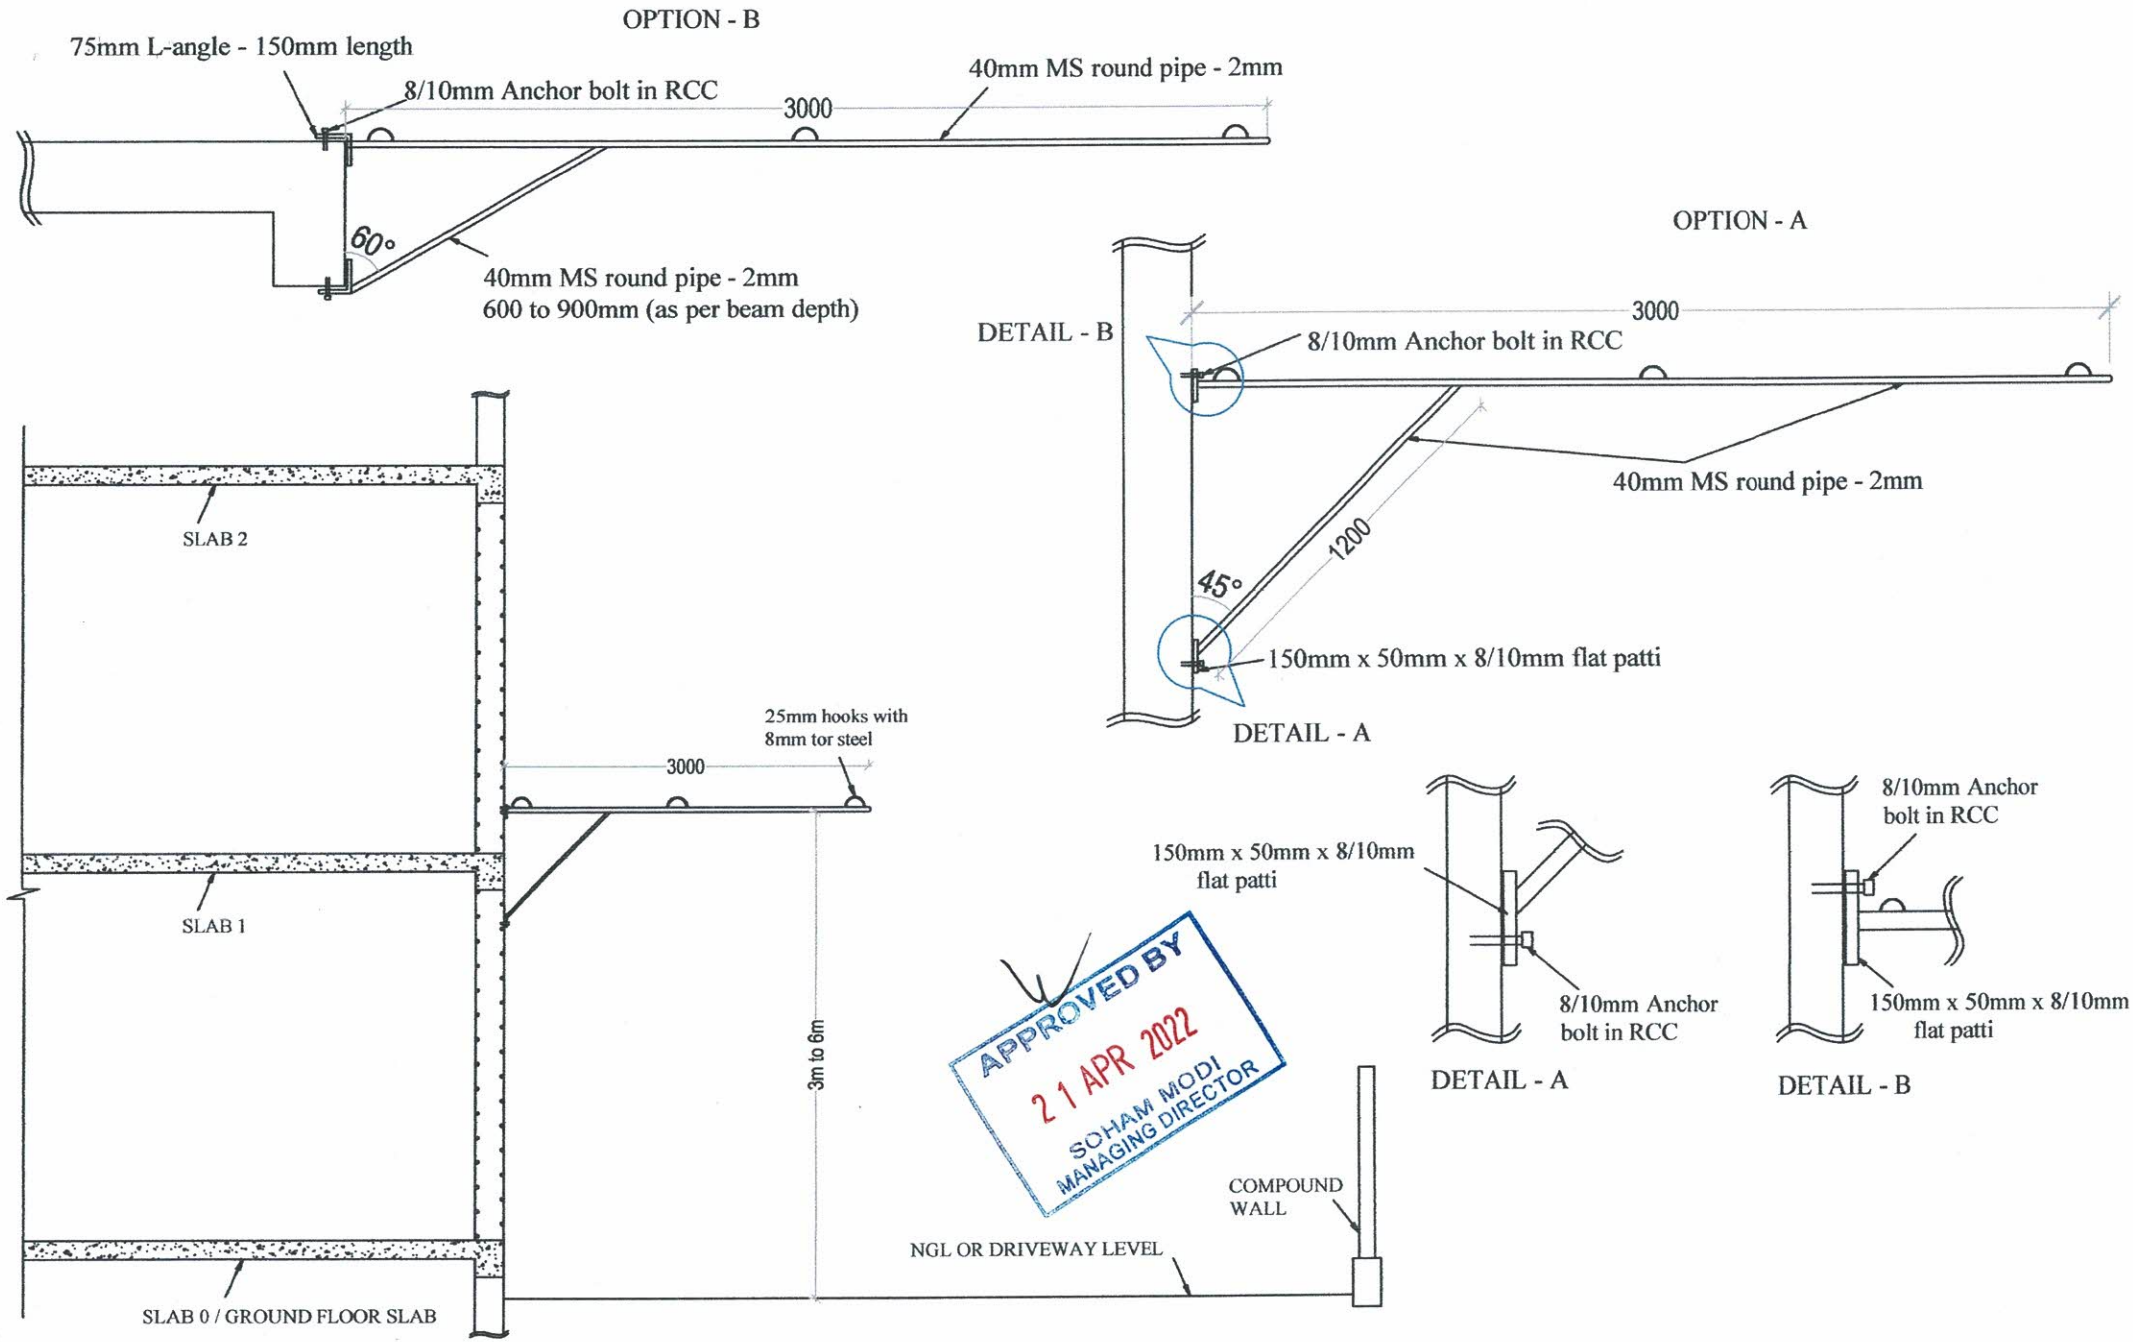

Description	Direction	Date :	20.04.22	Promoted by
STANDARD PLAN FOR SAFETY NET FIG.NO.82B	N	Approved By :	Soham Modi	Modi Properties Pvt.Ltd. Phone:+91-40-66335551
		Prepared By :	M.Nagalaxmi	
		Scale :	N.T.S	