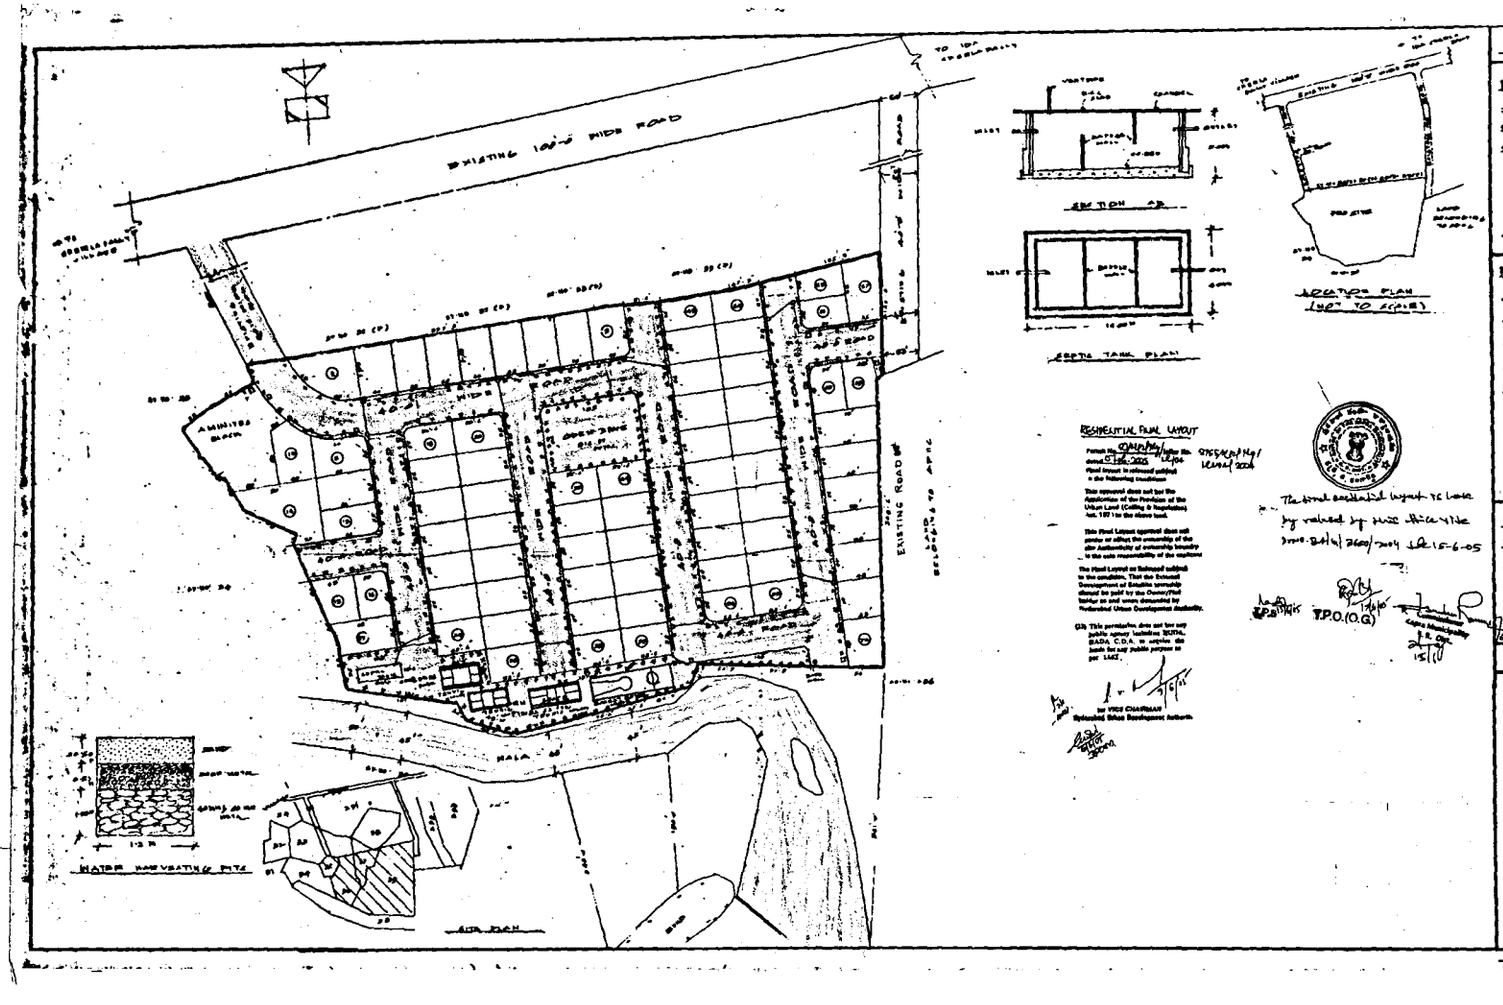

FILE NO : 2755/MP/H/2004

FINAL LAY OUT PLAN SHOWING IN SY.NO. 55,56(P) 57(P) 58(P) AND 59(P) OF CHERLAPALLY VILLAGE, GHATKESAR MANDAL, R.R.DIST.

M/S MEHTA & MODI HOMES REPRESENTED BY MANAGING PARTNER MR. SOHAM MODI & MR. PARTH MEHTA

REFERENCE :

LAY OUT BOUNDARY	
WATER HARVESTING PITS	
DRAINAGE LINE	
WATER LINE	
ELECTRICAL POLES	
TREES PLANTED	
TRANSFORMER	
TOTAL NO. OF PLOTS	76 NOS
TOTAL LAY OUT AREA	4.6.0 ACRES

LAND USE ANALYSIS :

PLOTTED AREA	16835.00 SQ.M	36.92%
ROADS AREA	8915.00 SQ.M	19.07%
OPEN AREA	2999.00 SQ.M	10.12%
AMINITIES AREA	936.00 SQ.M	2.02%
TOTAL AREA	29685.00 SQ.M	100.00%

SCALE : 1" = 50'-0"

OWNER'S SIGNATURE

ANAND SAGAR

ARCHITECT SIGNATURE