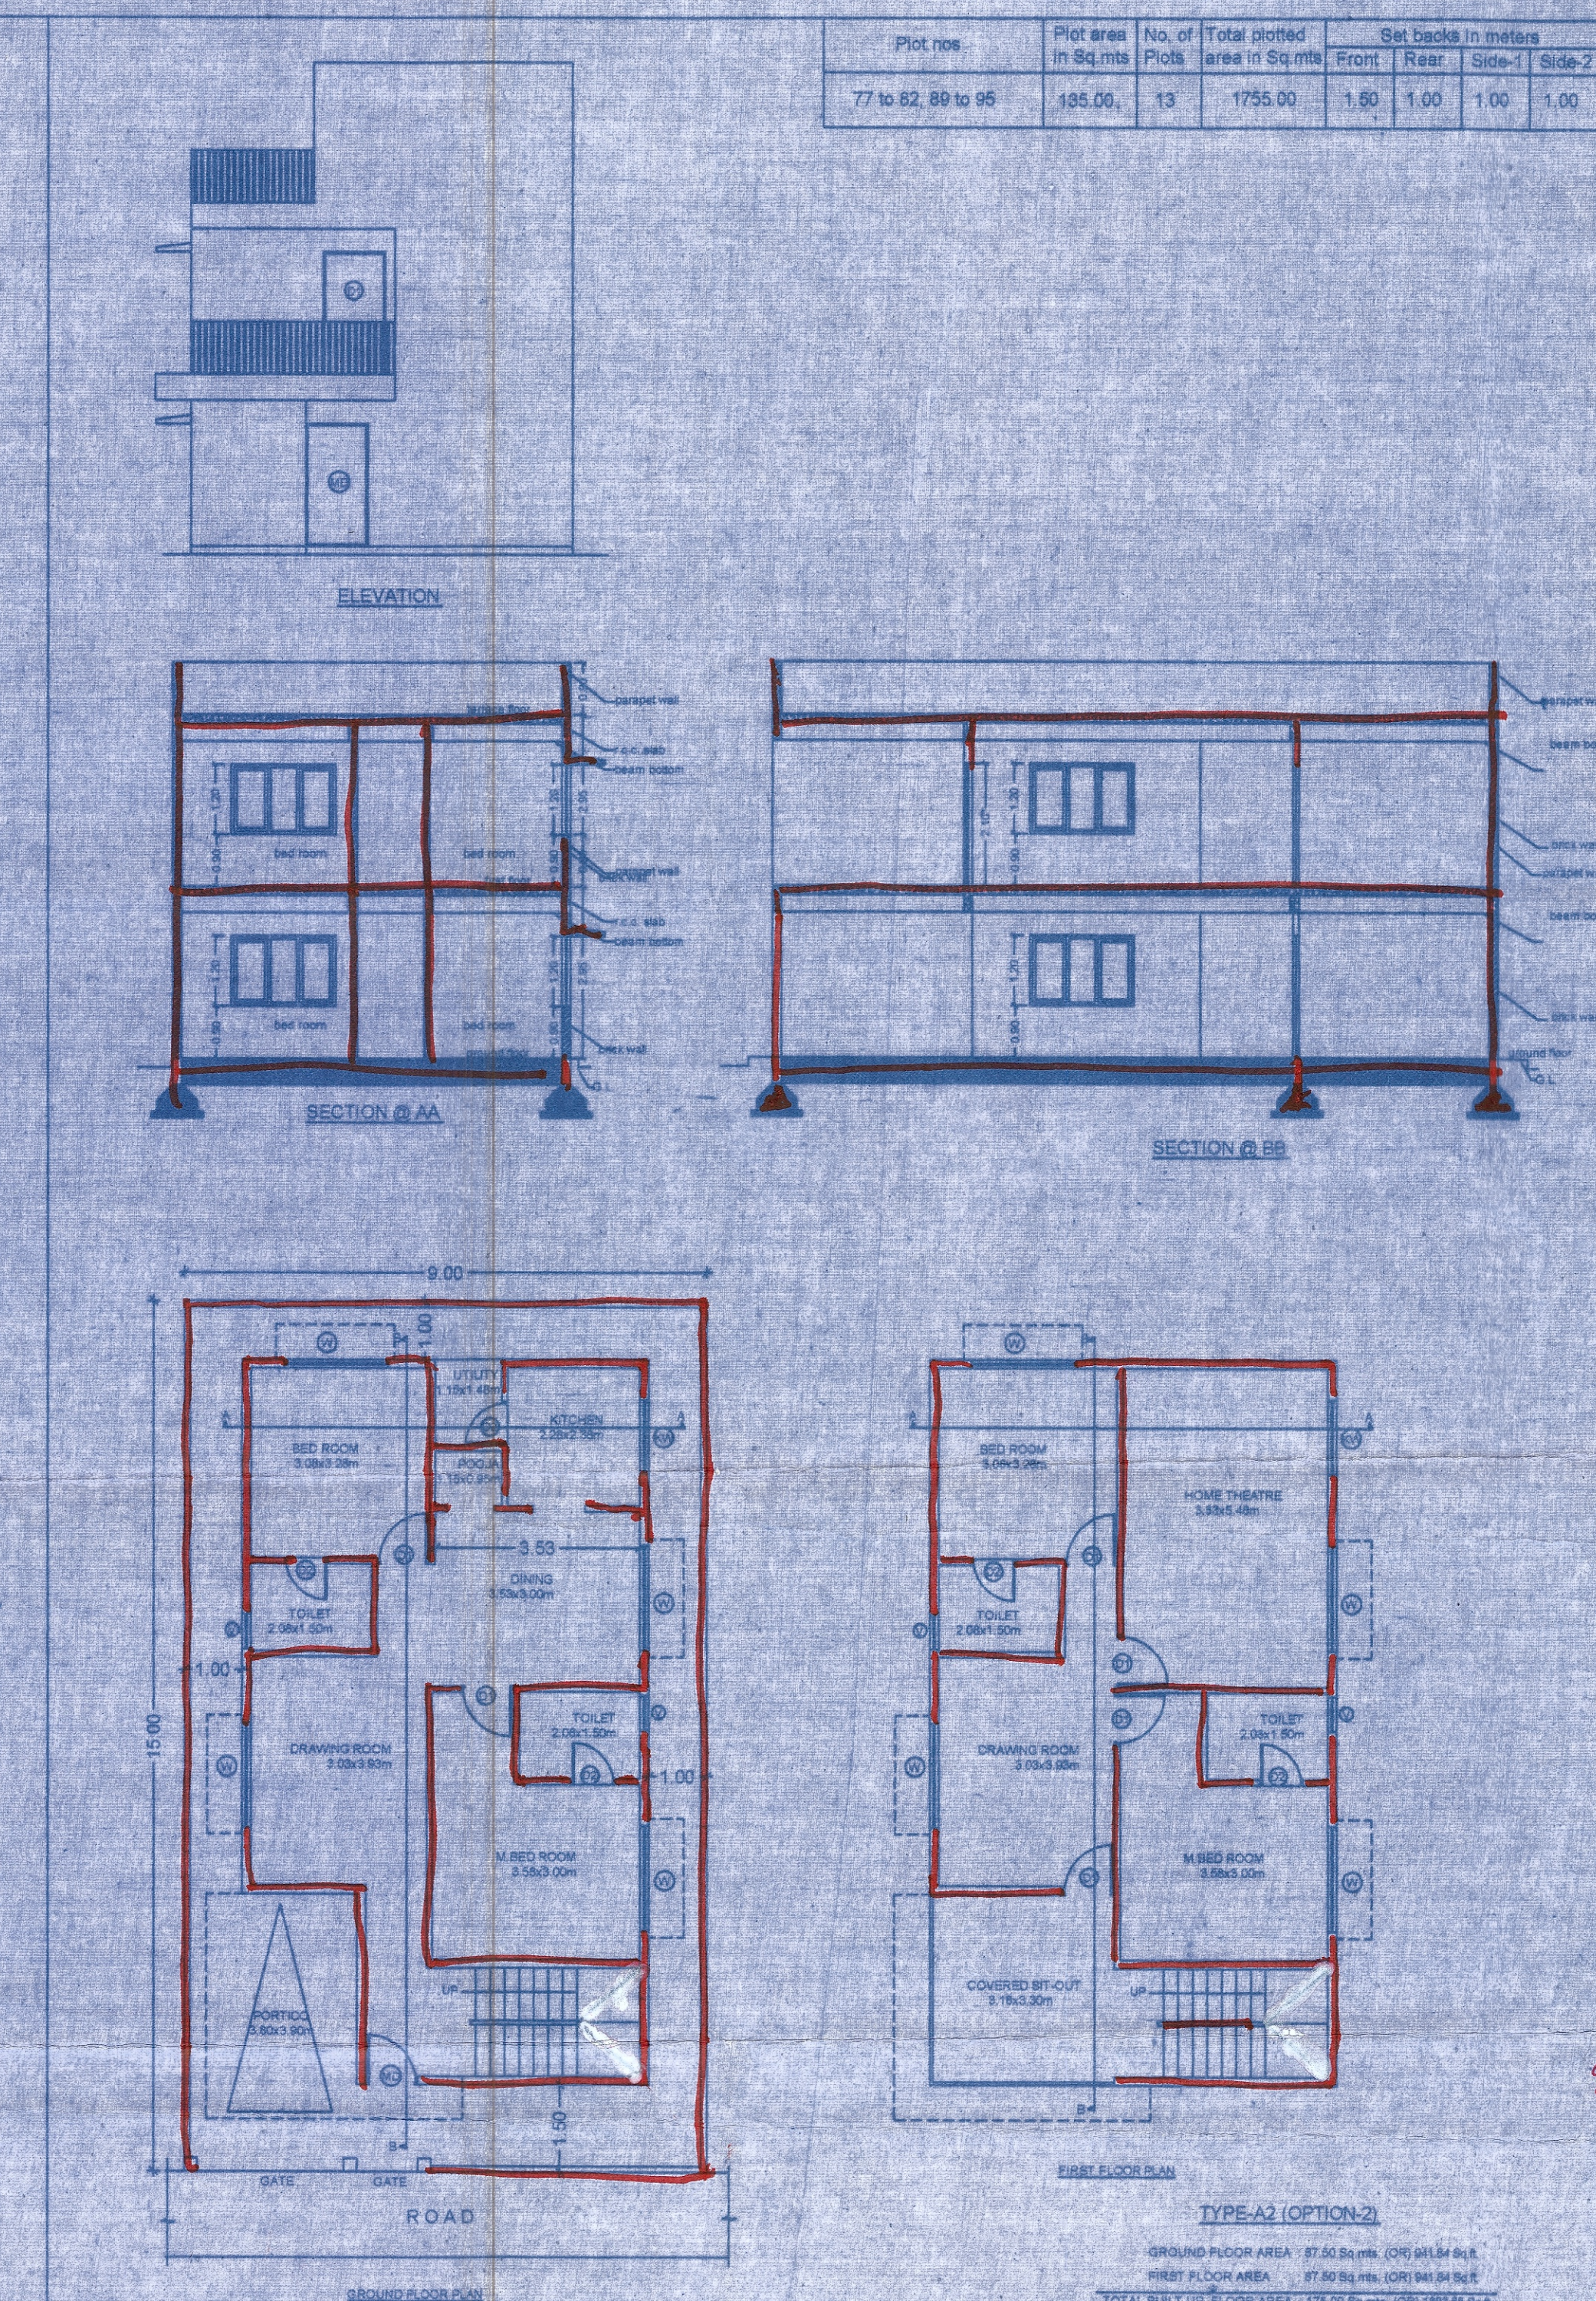


[illegible]

PLAN SHOWING THE PROPOSED
EXTENSION OF GATED COMMUNITY
LAYOUT COMPOUND HOUSING IN
SY. NOS. 11, 12, 14 TO 18 & 294 (PART),
SITUATED AT CHERLAPALLY VILLAGE,
GHMC KAPRA CIRCLE, KAPRA MANDAL,
MEDCHAL - MALKAJGIRI DIST.

BELONGING TO:
M/S SILVER OAK REALTY (FORMERLY
KNOWN AS M/s MEHTA & MODI HOMES),
REPRESENTED BY ITS MANAGING
PARTNER

SRI. SOHAM MODI, S/O SRI. SATISH MODI

APPROVED FILE NO.59688/ 9/12/2015/HO
PERMIT. NO.53202/HO/EC/CI/2016
DATED: 03-05-2017


SPECIFICATIONS	
FOUNDATION : C.R.S/MASONRY	
SUPER STRUCTURE : BRICK IN C.M (R)	
COLUMNING : BEAMS : S.L.J. STEEL : R.C.C (2.4)	
DOORS AND WINDOWS : TIMBER	
PLASTERING : CEMENT MORTAR	
FLOORING : MARBLE STONES	
SCHEDULE OF OPENINGS	
W1 - DOOR - 0.70M X 2.10M	W1 - WINDOW - 2.00M X 1.20M
D1 - DOOR - 0.90M X 2.10M	W1 - WINDOW - 2.00M X 1.20M
D2 - DOOR - 0.70M X 2.10M	W2 - WINDOW - 0.90M X 1.20M
D3 - DOOR - 0.90M X 2.10M	W3 - WINDOW - 0.70M X 1.20M
	W4 - WINDOW - 0.90M X 1.20M
	V - VENTILATION - 0.00M X 0.90M

AREA STATEMENT	
TOTAL PLOT AREA = 130.00 SQMTRS. (311.41 AC. EQLYDS.)	
REFERENCE	NORTH
PROPOSED 	
EXISTING 	
TO BE OBTAINED 	
SCALE = 1:100	

FILE No: 134535/07/07/2017/HO
57421/HO/E2/CA-1/2016
PERMIT NO. DATE: 06-JAN-2018

The conditions imposed
on Shew No. 1 shall be followed

COMMISSIONER
Greater Hyderabad Municipal Corporation
Hyderabad

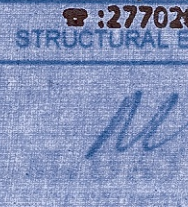OWNER'S SIGNATURE	
ARCHITECT'S SIGNATURE	
ANAND SAGAR QA / 76 / 2898. Architectural Associates, Architects, Interior Designers, Engineers, 8-1-383, R.P. Road, Secanderebad-3 ☎ : 27702085, (Fax) 27700826	
STRUCTURAL ENGINEER'S SIGNATURE	
BUILDER'S SIGNATURE	
SHEET NO: 3 OF 3	